JUN 0 1 2016

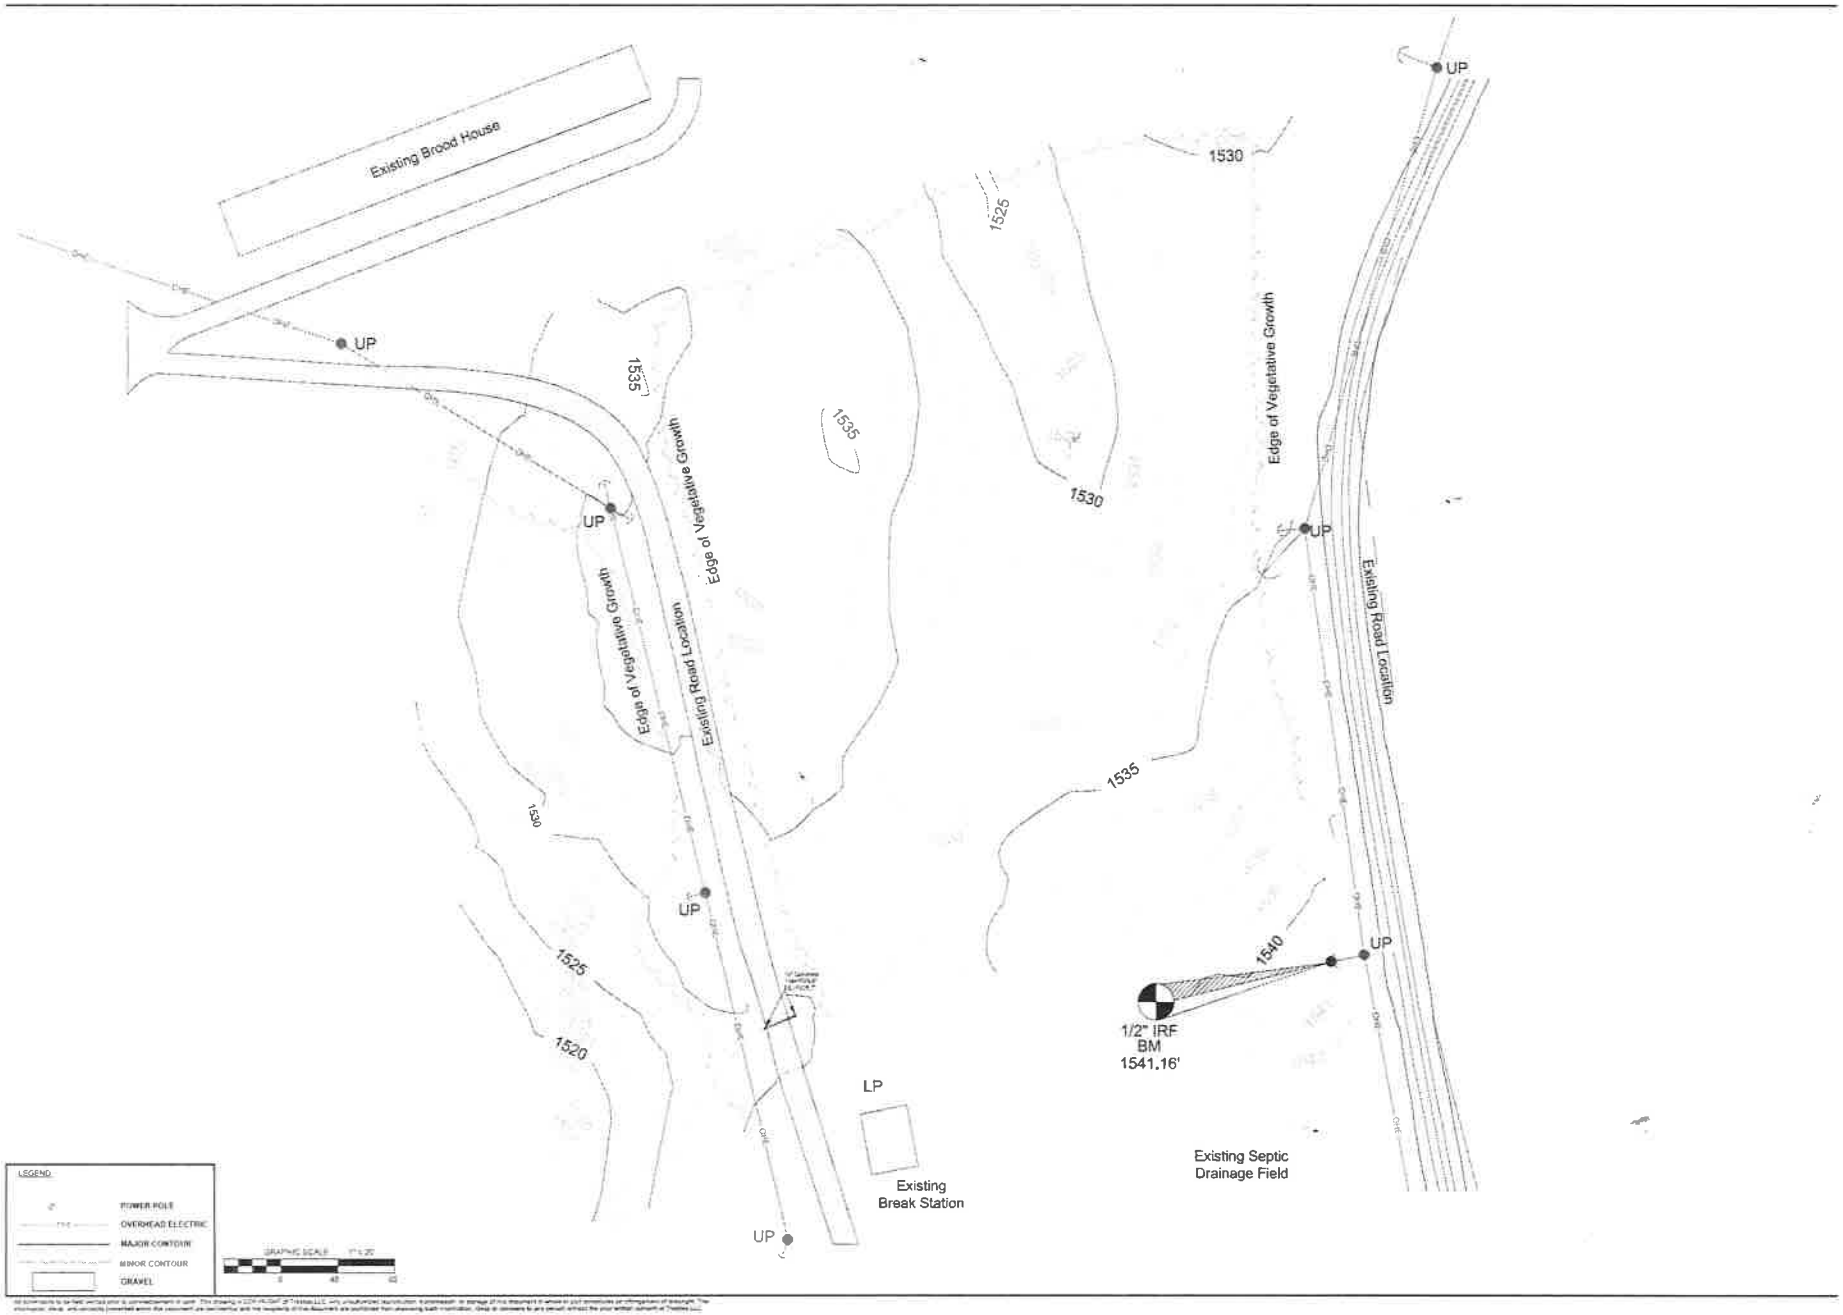

TRESTLES

CARTVAN FAGEWAY, SUITE C-130
NASHVILLE, TENNESSEE 37228
TRESTLESLLC.COM

COBB - VANTRESS
BROOD FACILITIES EXPANSION
SITE PLAN

BJP
GLS

XXX APPROVAL

EXISTING SITE PLAN

C1.0

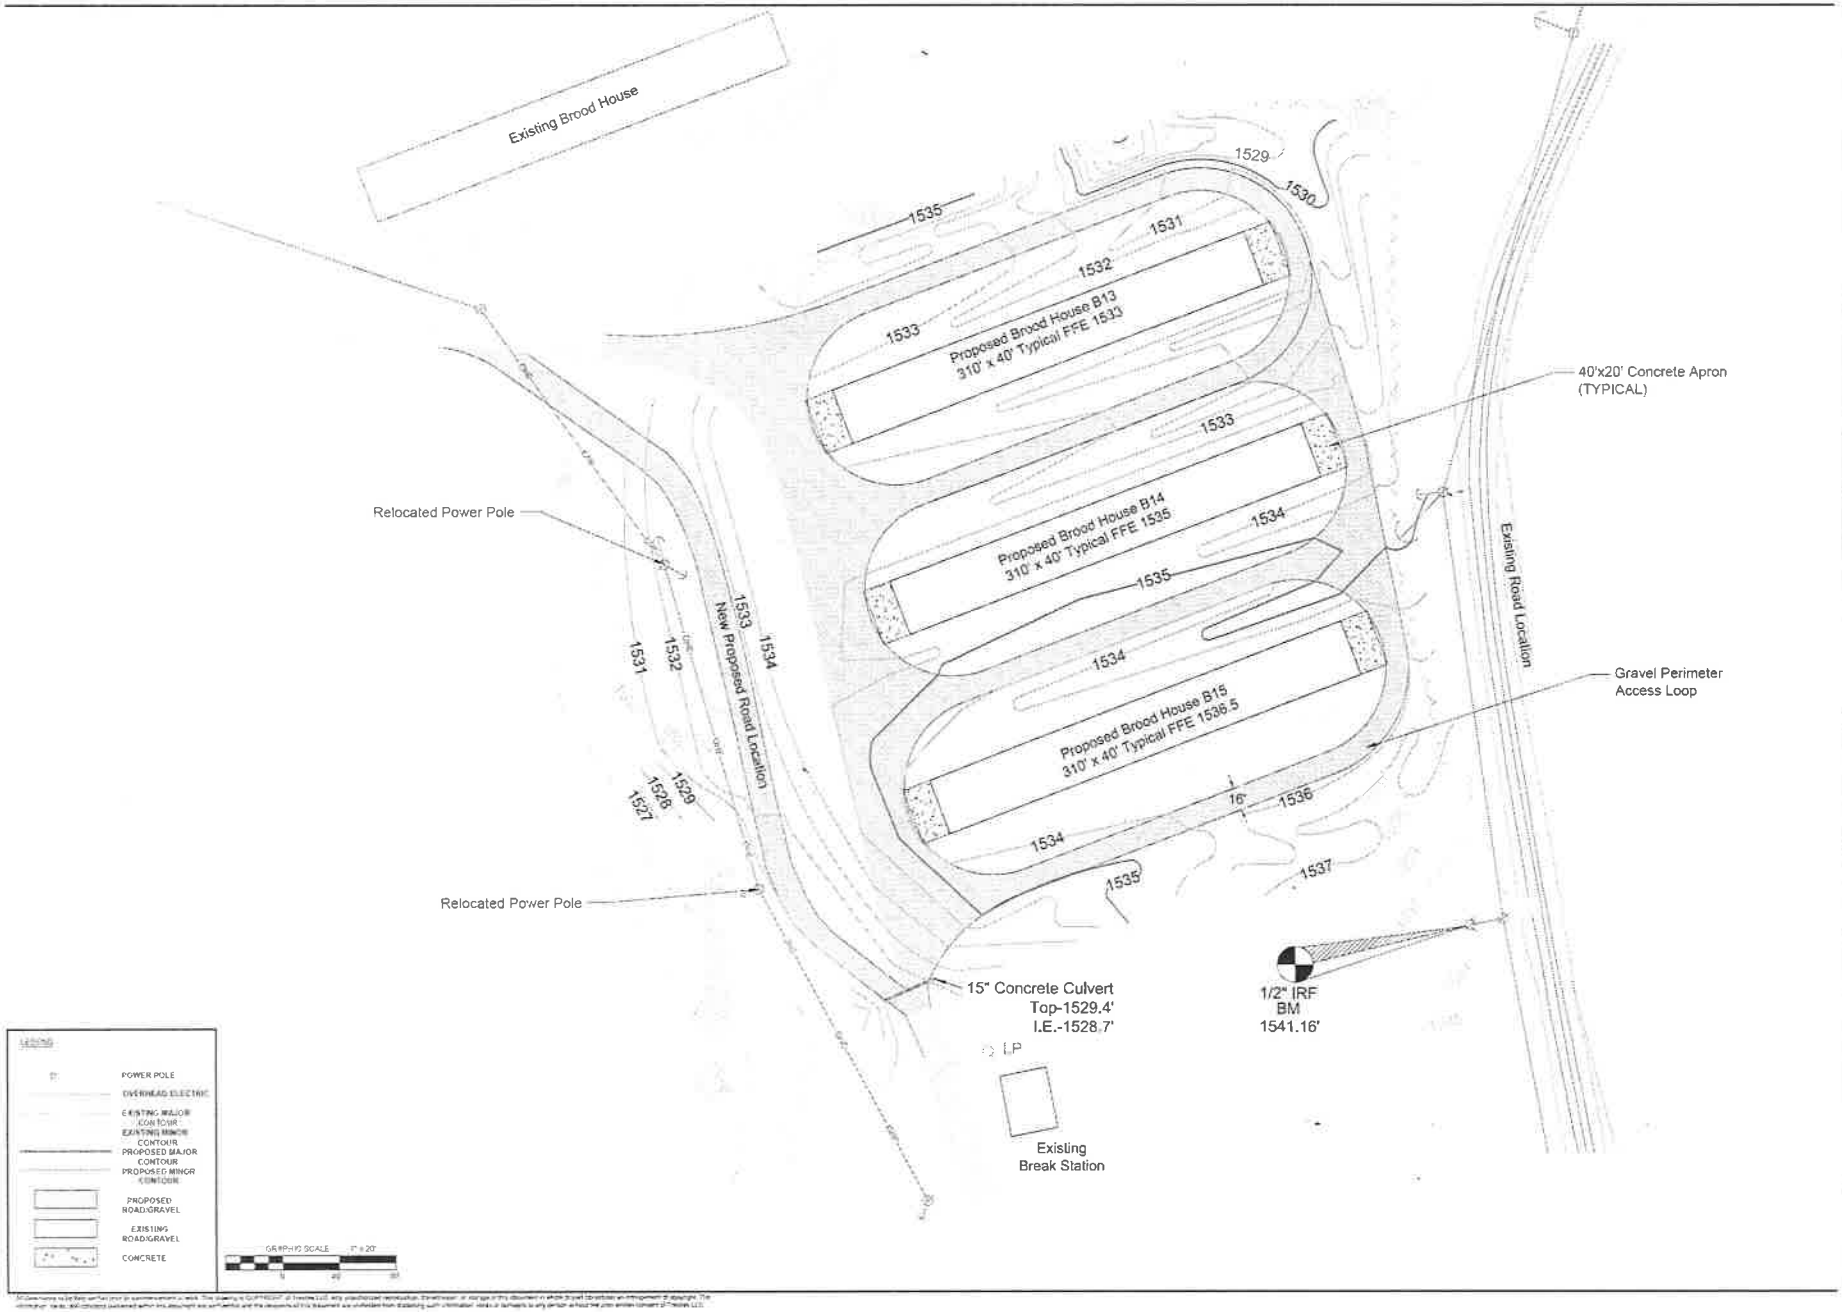

TRESTLES
ONE VANTAGE WAY, SUITE C-130
NASHVILLE, TENNESSEE 37228
TRESTLES.LLC.COM

COBB - VANTRESS
BROOD FACILITIES EXPANSION
SITE PLAN

BJP
GLS

XXX APPROVAL

CIVIL
SITE PLAN

C2.0

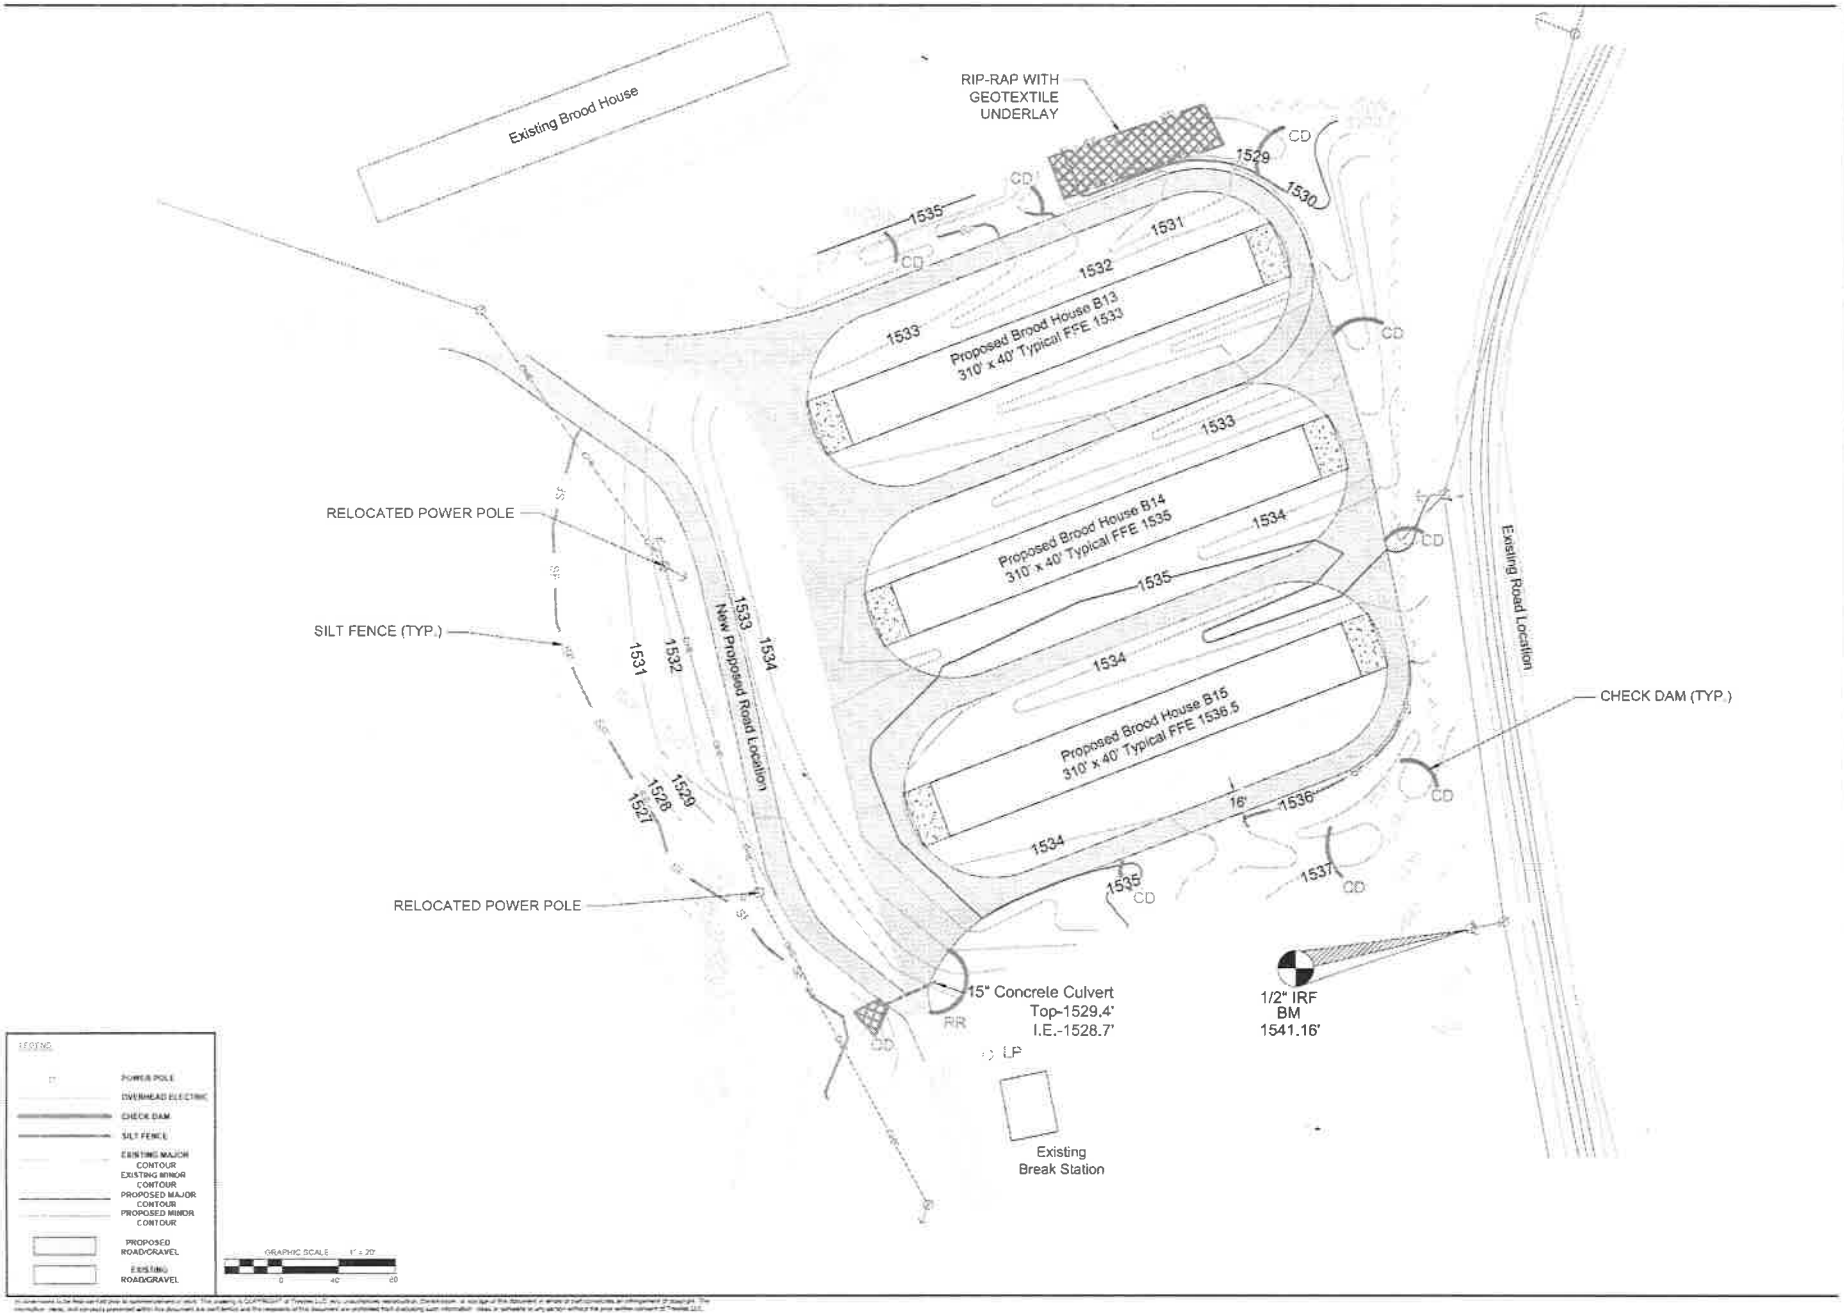

TRESTLES
ONE VANTAGE WAY, SUITE C-130
NASHVILLE, TENNESSEE 37228
TRESTLES-LLC.COM

COBB - VANTRESS
BROOD FACILITIES EXPANSION
SITE PLAN

BJP
GLS

DATE	ISSUE
XXX	APPROVAL

EROSION CONTROL PLAN

C3.0