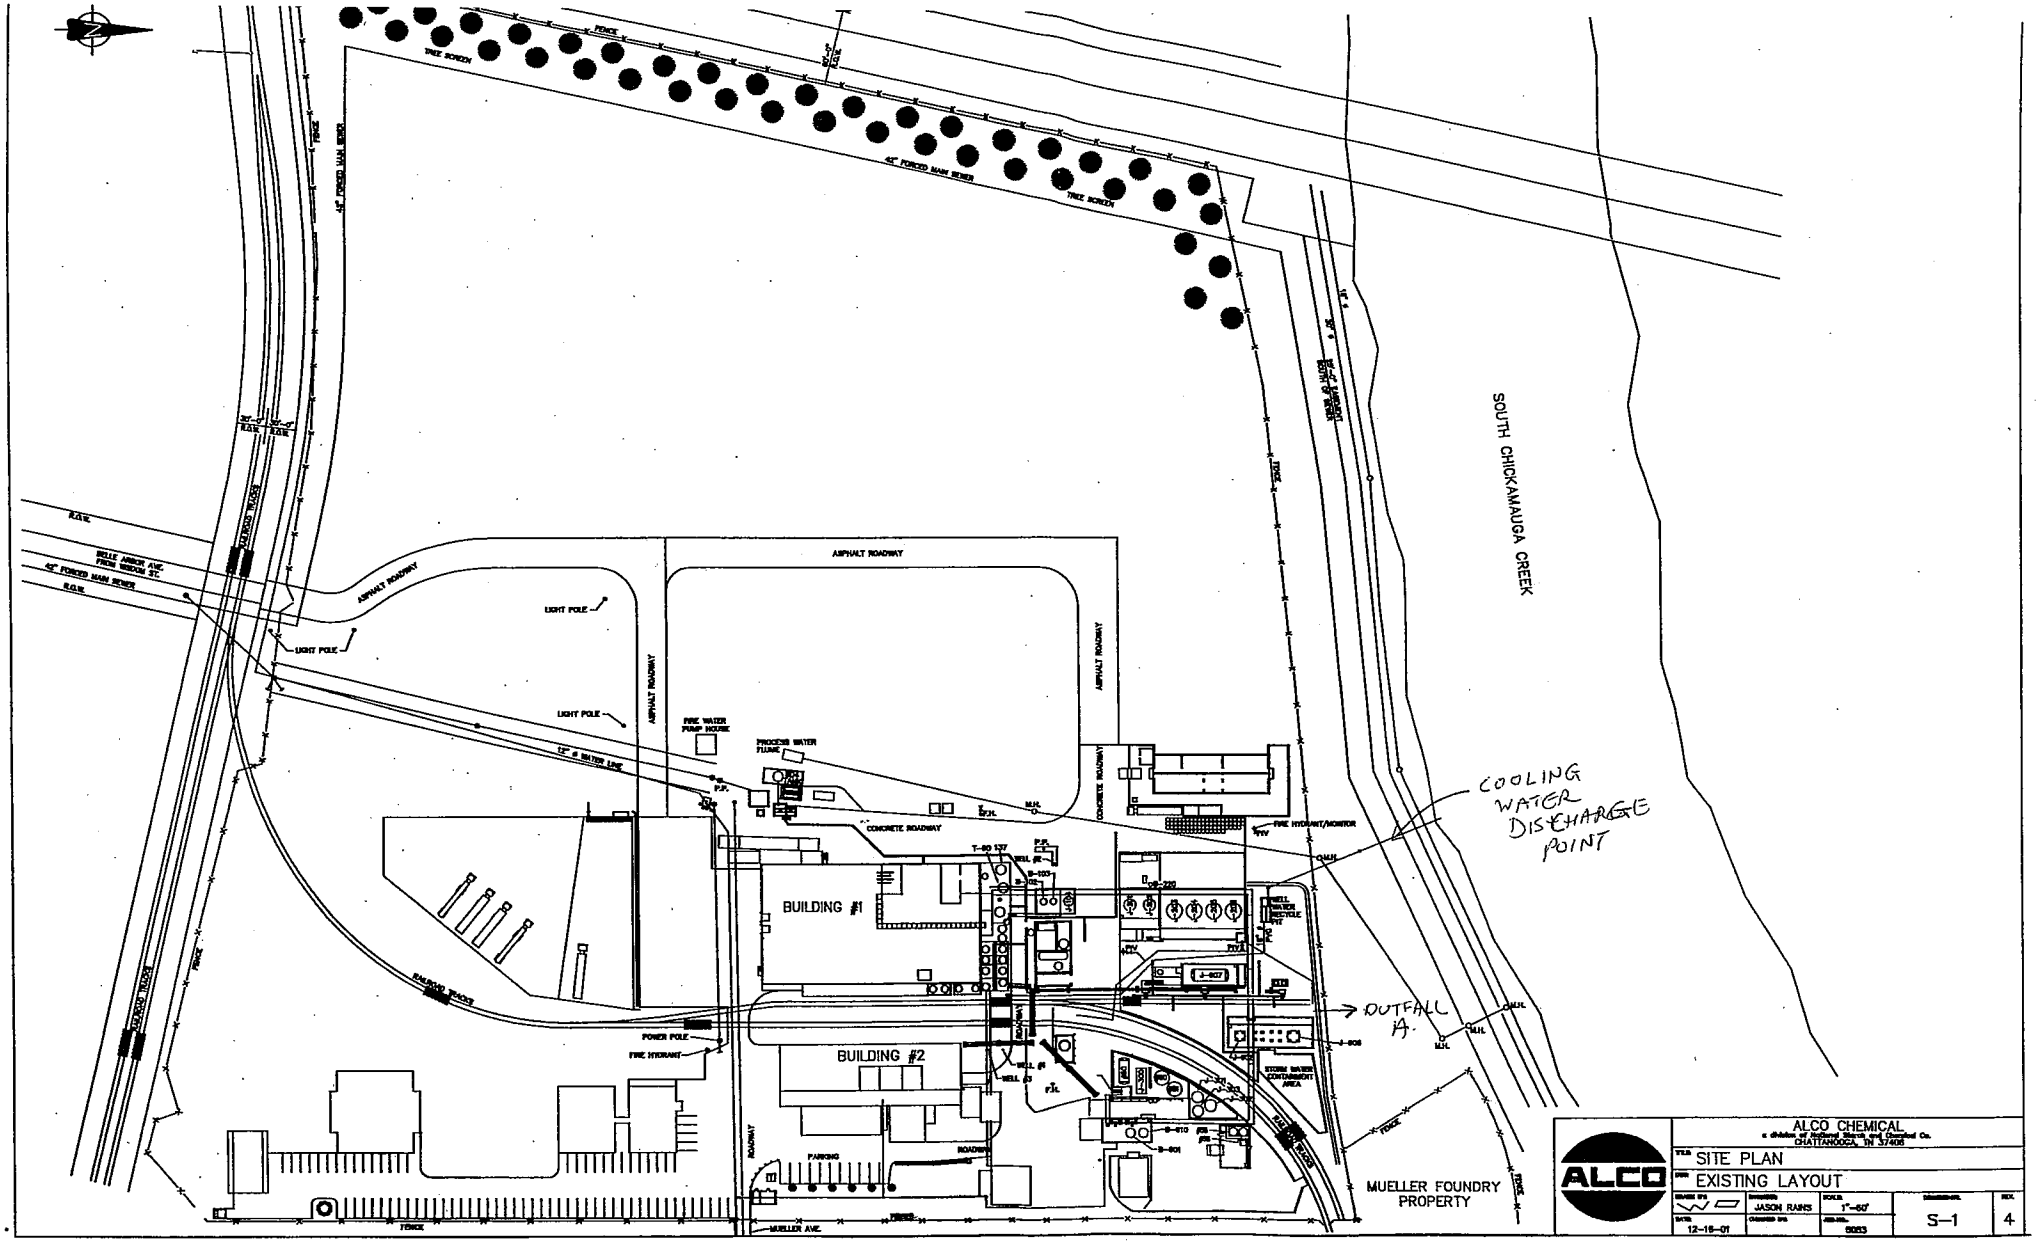
TREE SCREEN
FENCE
45" FORCED MAIN SEWER
SOUTH CHICKAMAUGA CREEK
ASPHALT ROADWAY
LIGHT POLE
FIRE WATER PUMP HOUSE
PROCESS WATER FLUME
CONCRETE ROADWAY
FIRE HYDRANT/MONITOR
BUILDING #1
BUILDING #2
WELL WATER RECYCLE
STORM WATER CONTAINMENT AREA
POWER POLE
FIRE HYDRANT
PARKING
MUELLER AVE.
MUELLER FOUNDRY PROPERTY
COOLING WATER DISCHARGE POINT
OUTFALL 19.
ALCO
ALCO CHEMICAL
CHATTANOOGA, TN 37408
SITE PLAN
EXISTING LAYOUT
JASON RAINS
1"=60'
12-16-01
S-1
4